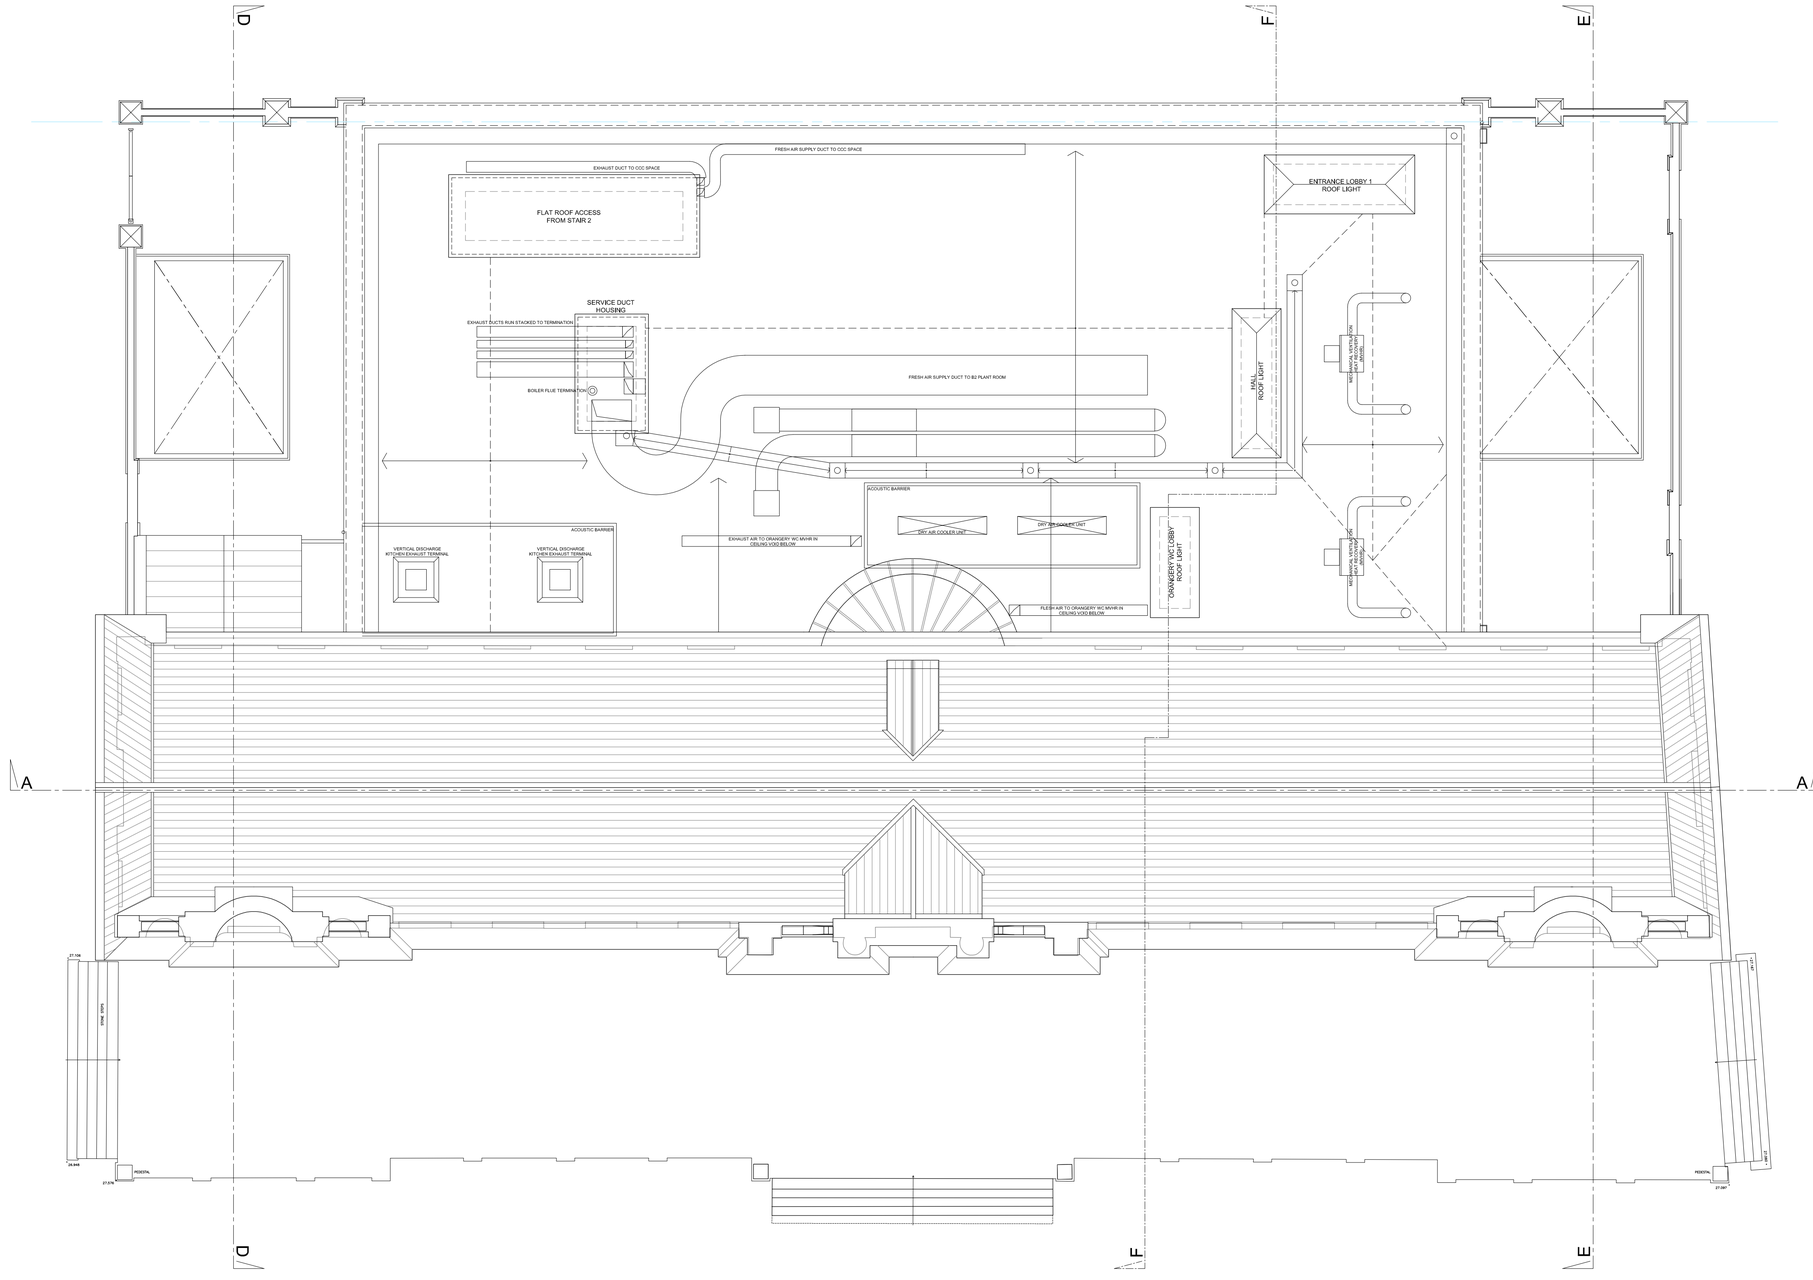

0.0 10.0

5.0

NOTES:

STATUS: PLANNING

REV	DATE	AMENDMENT

CLIENT:

HISTORIC ROYAL PALACES

PROJECT:

KENSINGTON PALACE
ORANGERY YARD

LIAM O'CONNOR
ARCHITECTS
AND PLANNING CONSULTANTS

75 COWCROSS STREET
LONDON EC1M 6EL

TEL.NO: 0207 250 1983
FAX.NO: 0207 251 6310

E-MAIL: info@liamoconnor.com

DRAWING TITLE:

PROPOSED ROOF PLAN

SCALE:	DATE:	DRAWN:
1:100@A1 1:200@A3	16.12.2016	CHECKED:

DRAWING NUMBER:	REVISION:
KPO / PL / 14.4	*