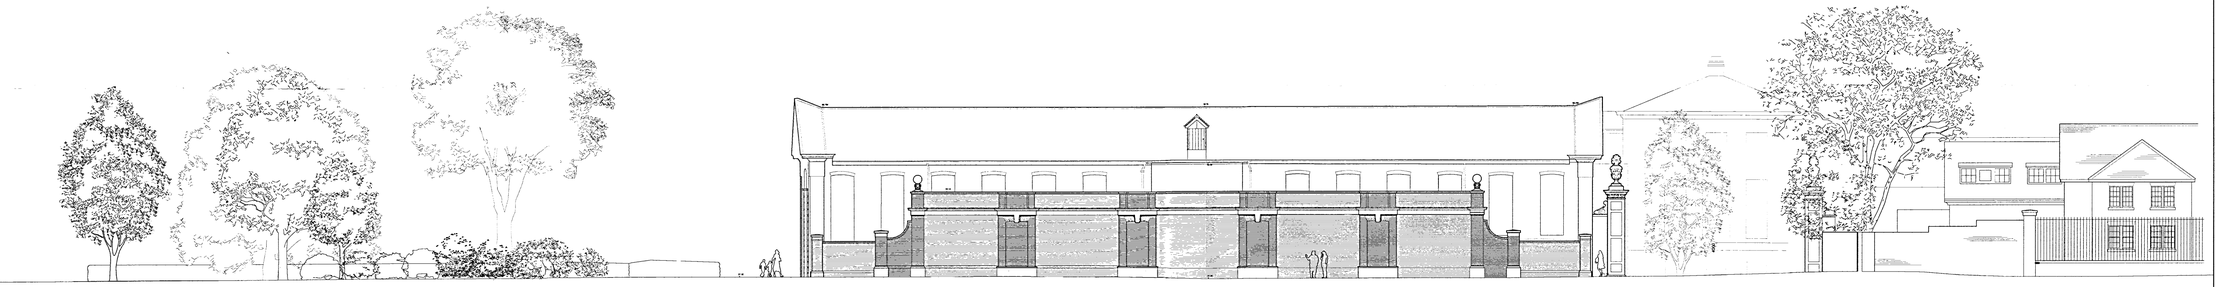

PROPOSED ELEVATION OF SITE FROM NORTH (TREES IN FRONT NOT SHOWN)

0.0 20.0
10.0

EXD	HDC	HSS	HPD	HoE	Policy	Design	Trees
		Received RBKC Planning				Rag	PIO
		03 MAR 2017				LLC	Assist
						Rev	Other

NOTES:

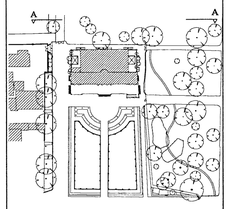

KEY PLAN

STATUS: PLANNING

REV	DATE	AMENDMENT

CLIENT:
HISTORIC ROYAL PALACES

PROJECT:
KENSINGTON PALACE
ORANGERY YARD

LIAM O'CONNOR
ARCHITECTS
AND PLANNING CONSULTANTS

75 COWCROSS STREET
LONDON EC1M 6EL

TEL.NO: 0207 250 1983
FAX.NO: 0207 251 6310

E-MAIL: info@liamoconnor.com

DRAWING TITLE:
PROPOSED SITE ELEVATIONS, NORTH

SCALE:	DATE:	DRAWN:
1:200@A1	16.12.2016	CHECKED:

DRAWING NUMBER:	REVISION:
KPO-PL-13.3	-