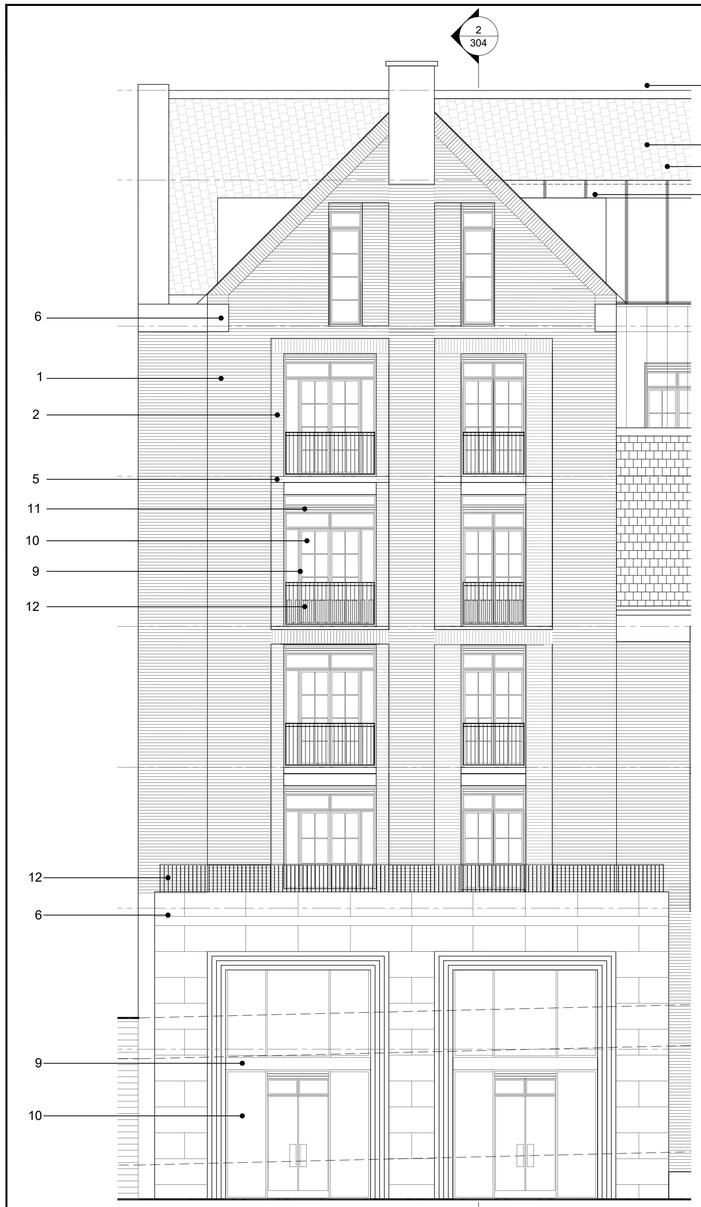

1 BUILDING 5 GABLE ELEVATION
SCALE: 1:75

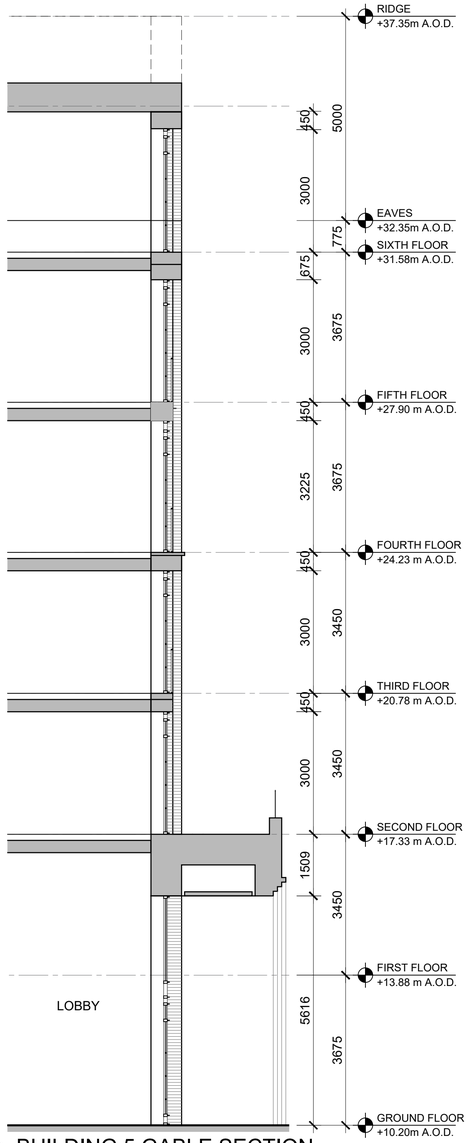

2 BUILDING 5 GABLE SECTION
SCALE: 1:75

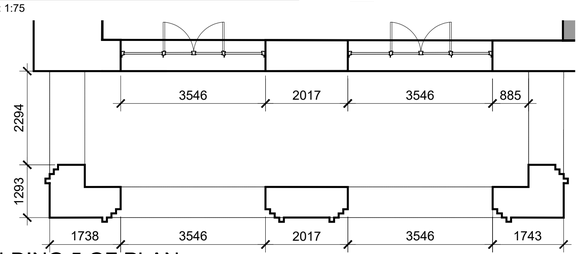

3 BUILDING 5 GF PLAN
SCALE: 1:75

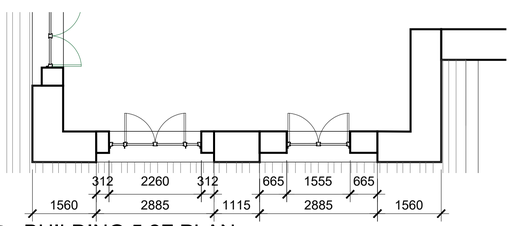

4 BUILDING 5 2F PLAN
SCALE: 1:75

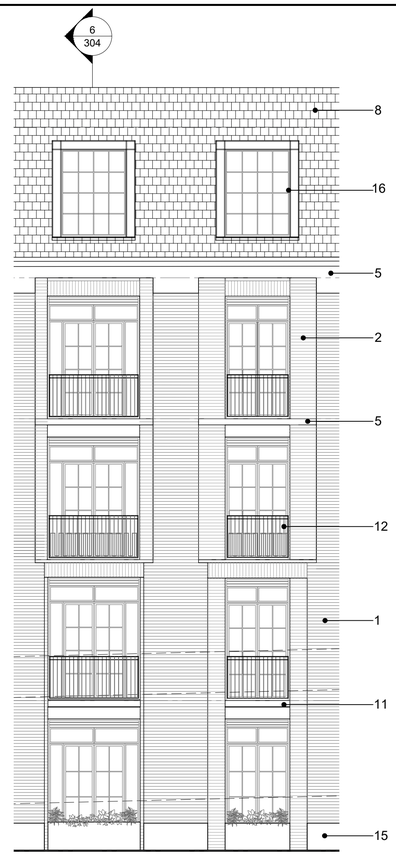

5 BUILDING 5 ELEVATION
SCALE: 1:75

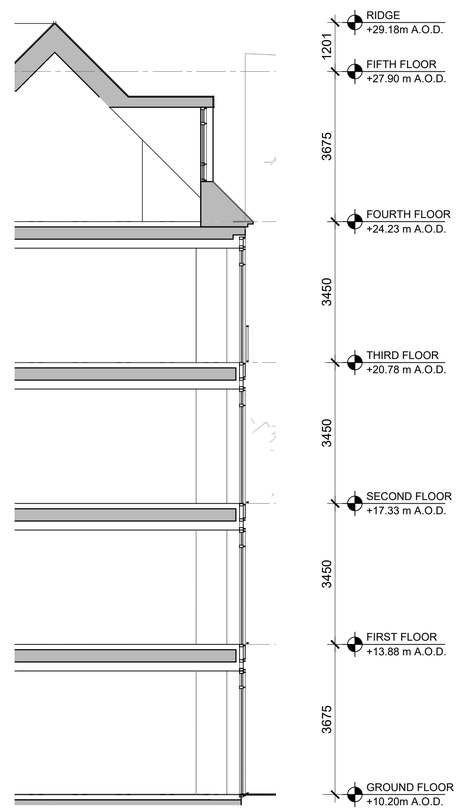

6 BUILDING 5 SECTION
SCALE: 1:75

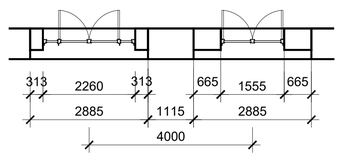

8 BUILDING 5 PLAN (2F + 3F)
SCALE: 1:75

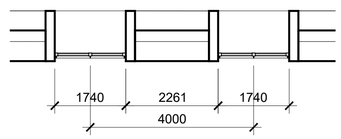

9 BUILDING 5 4TH FLOOR PLAN
SCALE: 1:75

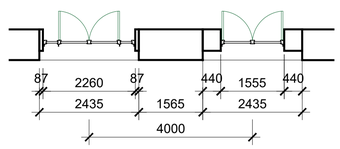

7 BUILDING 5 PLAN (GF + 1F)
SCALE: 1:75

MATERIAL KEY

1. Handmade clay facing brickwork
2. Recessed handmade clay facing brickwork
3. Brickwork Reveal
4. Reconstituted stone coping
5. Reconstituted stone lintels
6. Reconstituted stone cladding
7. Metal standing seam cladding
8. Slate shingled roof
9. Dark framed metal windows
10. Clear neutral glazing
11. Dark metal spandrel panels
12. Decorative balustrade
13. Glass balustrade
14. Glazed Terracotta
15. Dark metal planter box
16. Dark metal dormer hood & cheeks
17. Dark metal lintels
18. Textured dark metal
19. White stucco finish
20. Insulating glazing unit (Low-iron)
21. Dark patinated brass coloured metal
22. Light patinated brass coloured metal
23. Slatted timber panels

KPF

Use of Kohn Pedersen Fox Associates' files ("Files") is subject to acceptance of the following disclaimer.

Users must not scale drawings; written dimensions govern. All dimensions are in millimetres unless otherwise stated. Files are provided for users' reference only and revisions to Files may be issued from time to time. KPF makes no warranty of any kind, express or implied, with respect to the Files. Files must be independently checked by users to ensure adequacy for any particular purpose. Users must immediately notify KPF in writing of any discrepancies. KPF does not accept any duty of care to users and excludes all liability due to their use of Files. Users agree to indemnify KPF against any loss arising from their use of Files.

0 1.875M 3.75M 7.5M
SCALE: 1:75 @A1
0 3.75M 7.5M 15M
SCALE: 1:75 @A3

Key Plan

No.	Issue	Date
0	PLANNING APPLICATION	SEP/2018

Kohn Pedersen Fox Associates (International) PA
Architects and Planning Consultants

7A Langley Street
London WC2H 9JA England
T: +44 (0) 20 3119 5300
F: +44 (0) 20 7497 1175
http://www.kpf.com

Proj. No. 2648
Project: HEYTHROP COLLEGE
Scale: 1:75 @ A1, 1:150 @ A3
Drawn by: KPF
Checked by: PF
Drawing Title: DETAIL BAY BUILDING 5
No. PA-304
Rev. 0

© 2018 KOHN PEDERSEN FOX ASSOCIATES PC. All rights reserved.