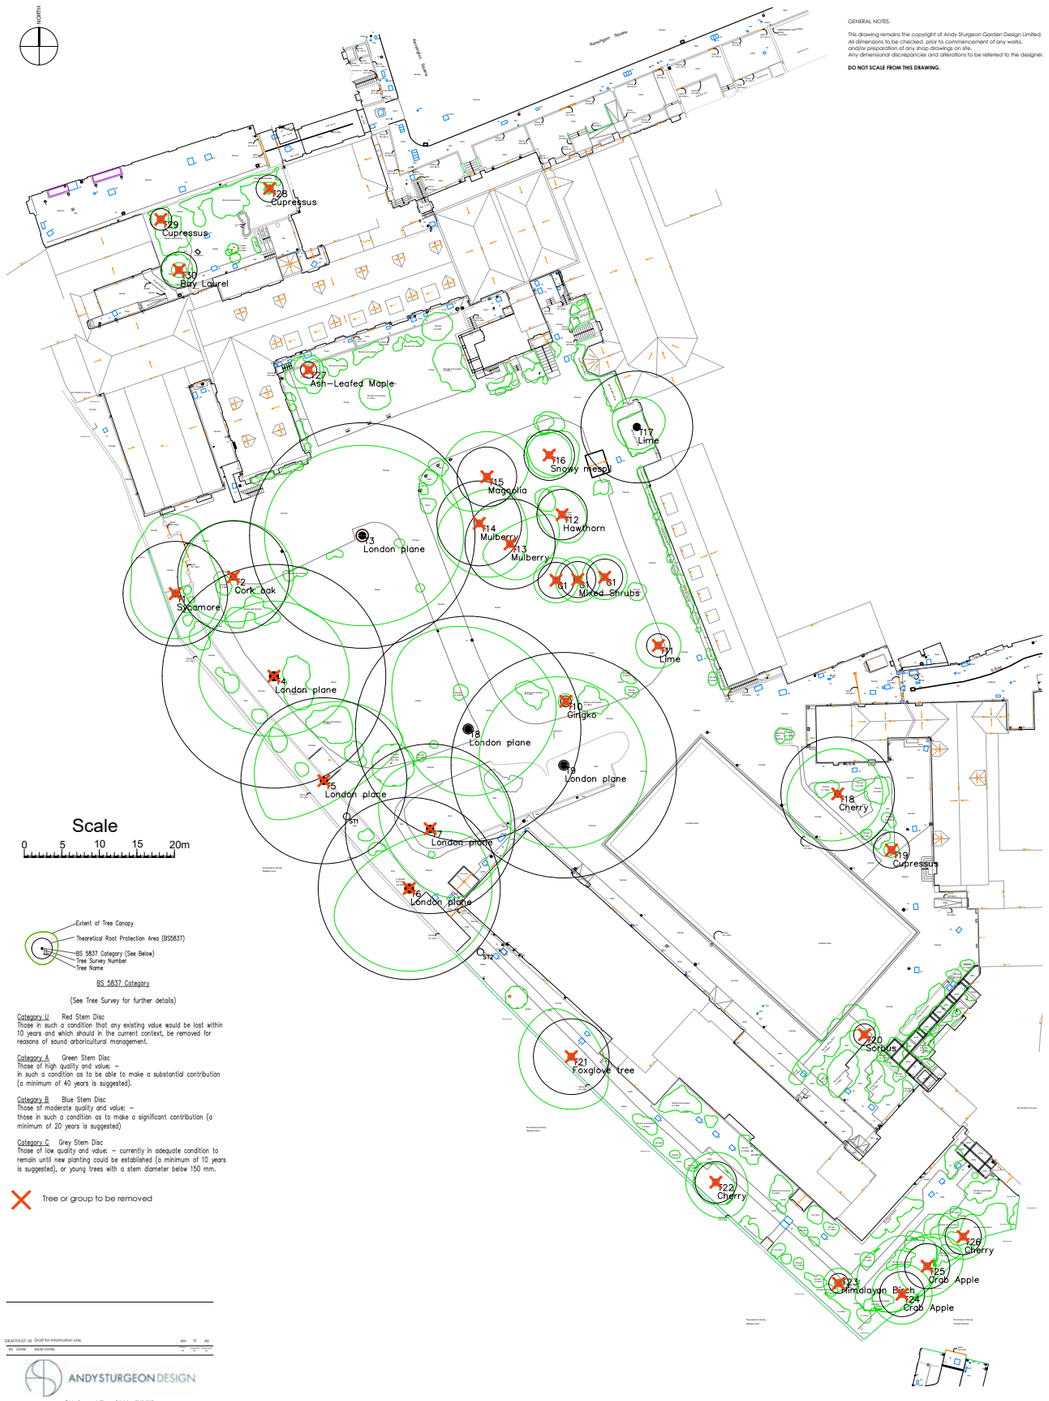
NORTH
GENERAL NOTES.
This drawing remains the copyright of Andy Sturgeon Garden Design Limited.
All dimensions to be checked prior to commencement of any works,
and/or preparation of any shop drawings on site.
Any dimensional discrepancies and alterations to be referred to the designer.
DO NOT SCALE FROM THIS DRAWING.
T28 Cupressus
T29 Cupressus
T27 Bay Laurel
T26 Ash - Leafed Maple
T17 Lime
T16 Snowy mespil
T15 Magnolia
T12 Hawthorn
T14 Mulberry
T13 Mulberry
T3 London plane
T2 Cork oak
T4 Sycamore
G1 Mixed Shrubs
T1 London plane
T7 Lime
T10 Ginkgo
T8 London plane
T9 London plane
T5 London plane
T11 London plane
T6 London plane
T18 Cherry
T19 Cupressus
T20 Conifers
T21 Foxglove tree
T22 Cherry
T23 Himalayan Birch
T24 Crab Apple
T25 Crab Apple
T26 Cherry
Scale
0 5 10 15 20m
Extent of Tree Canopy
Theoretical Root Protection Area (BS5837)
BS 5837 Category (See Below)
Tree Survey Number
Tree Name
BS 5837 Category
(See Tree Survey for further details)
Category U Red Stem Disc
Those in such a condition that any existing value would be lost within 10 years and which should in the current context, be removed for reasons of sound arboricultural management.
Category A Green Stem Disc
Those of high quality and value: – in such a condition as to be able to make a substantial contribution (a minimum of 40 years is suggested).
Category B Blue Stem Disc
Those of moderate quality and value: – those in such a condition as to make a significant contribution (a minimum of 20 years is suggested)
Category C Grey Stem Disc
Those of low quality and value: – currently in adequate condition to remain until new planting could be established (a minimum of 10 years is suggested), or young trees with a stem diameter below 150 mm.
Tree or group to be removed
DRAFT15.07.18 Draft for information only
ANDYSTURGEONDESIGN
7 Marlborough Place, Brighton BN1 1UB
Tel: 01273 672573 info@andysturgeon.com www.andysturgeon.com
project no. 544
drawing no. HTP-ASD-ZZ-00-DR-L-P010 PL01
client Leopard UK Kensington PropCo Ltd
project Heythrop
drawing Tree Removals Plan