PP/02/00078/AD
①

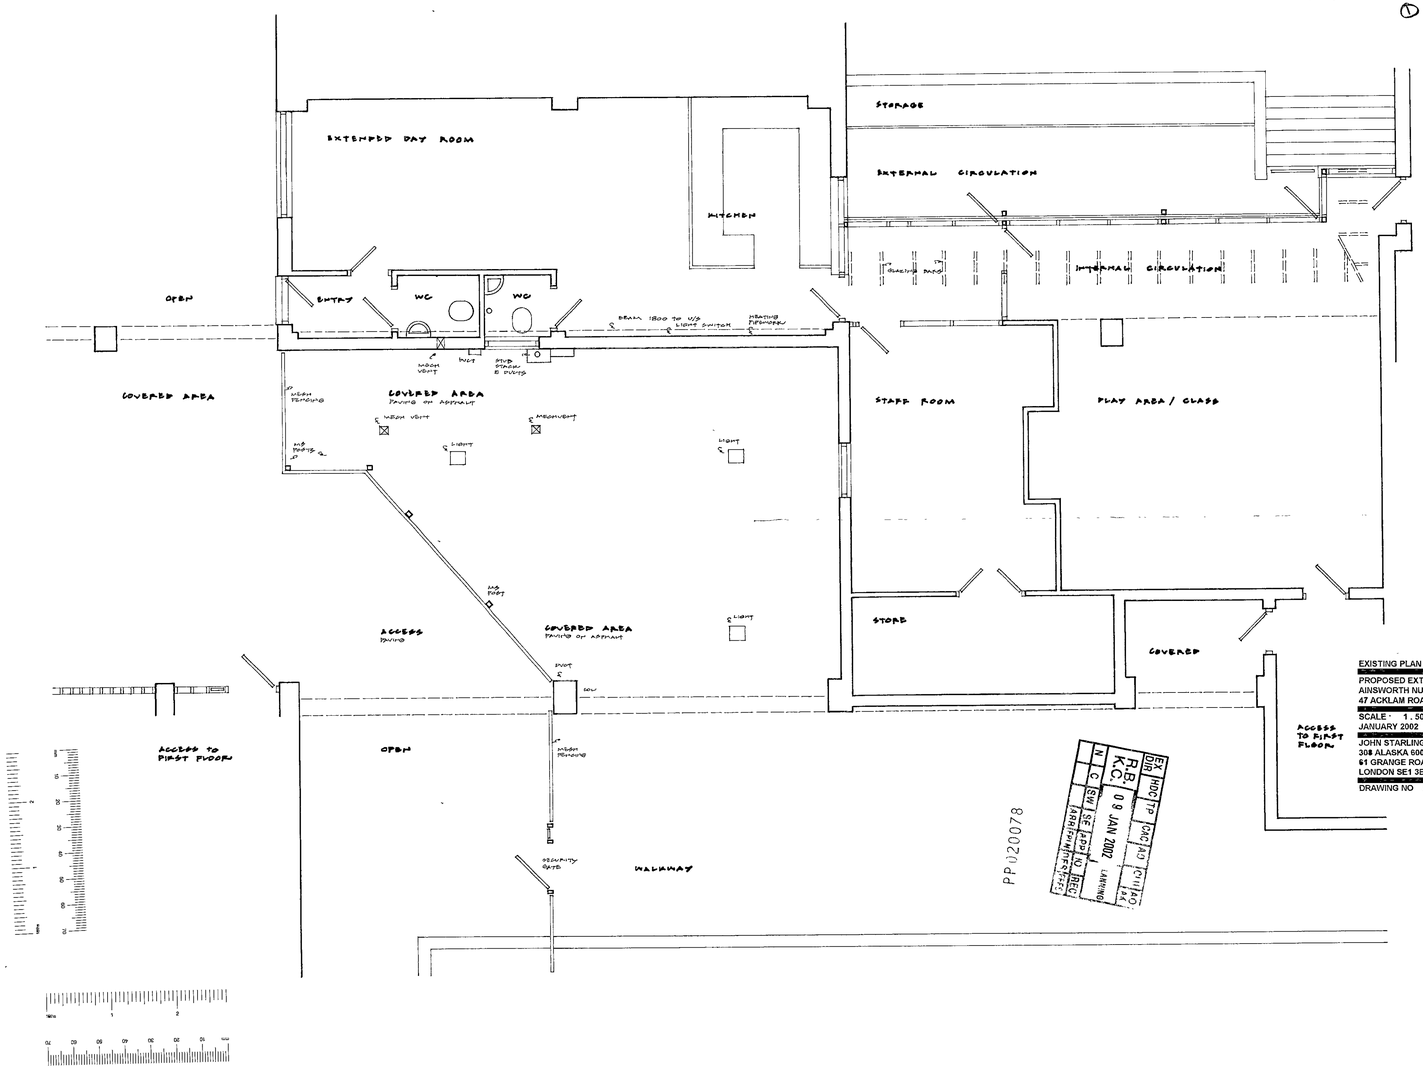

PP020078

N	C	ISU	SE	PCO	NO	REC	
				ARCHITECTS		LANDING	

R.B.K.C.
09 JAN 2002

EX	HDC	TP					
DBS			CONC	A/O	CH	H.O.	

EXISTING PLAN

PROPOSED EXTENDED DAY RM
AINSWORTH NURSERY SCHOOL
47 ACKLAM ROAD, LONDON W10

SCALE - 1 : 50
JANUARY 2002

JOHN STARLING
308 ALASKA 600 BUILDING
61 GRANGE ROAD
LONDON SE1 3BB

DRAWING NO AR 85