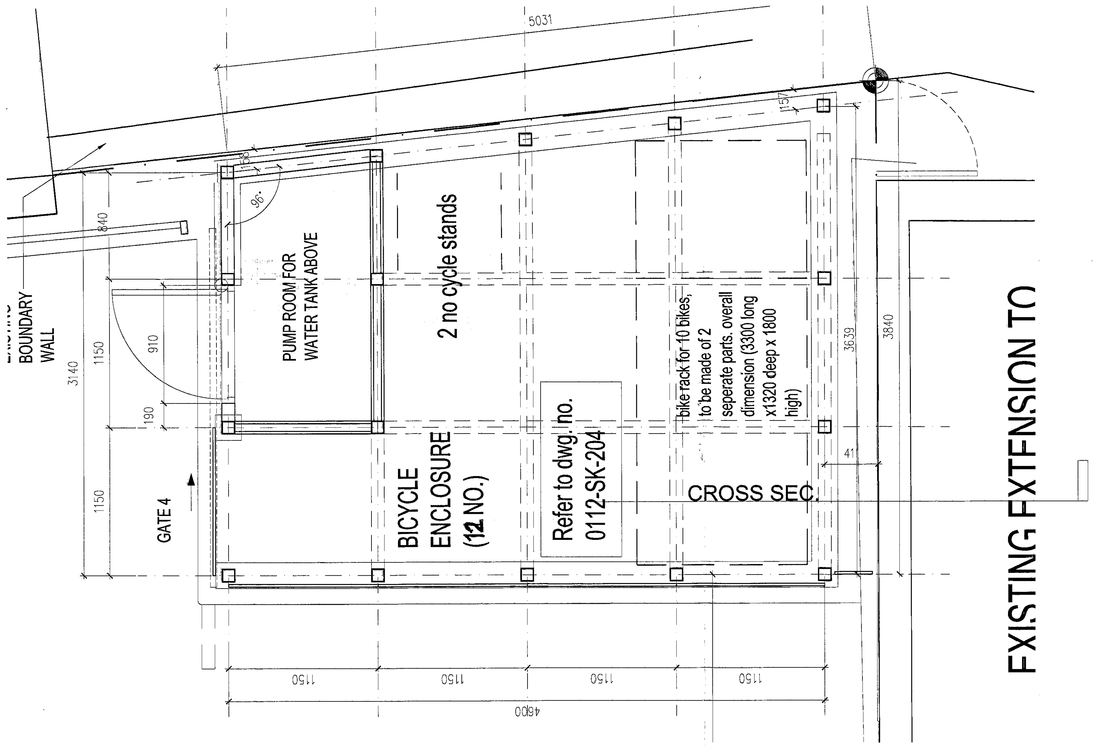

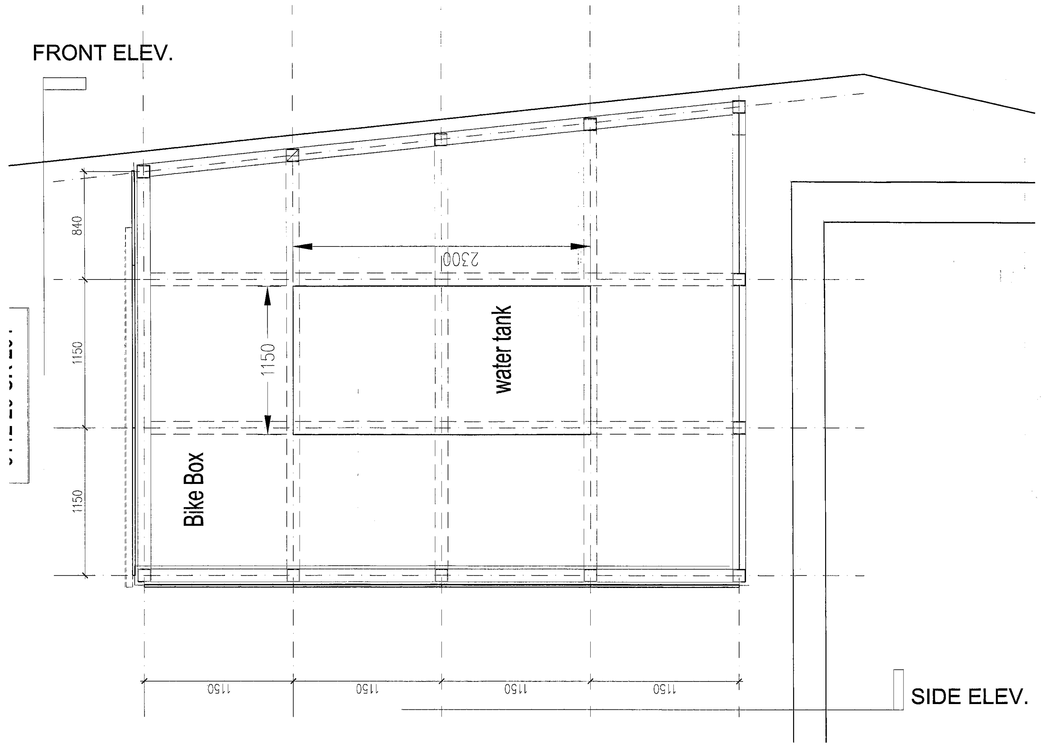

GROUND FLOOR PLAN

ROOF PLAN

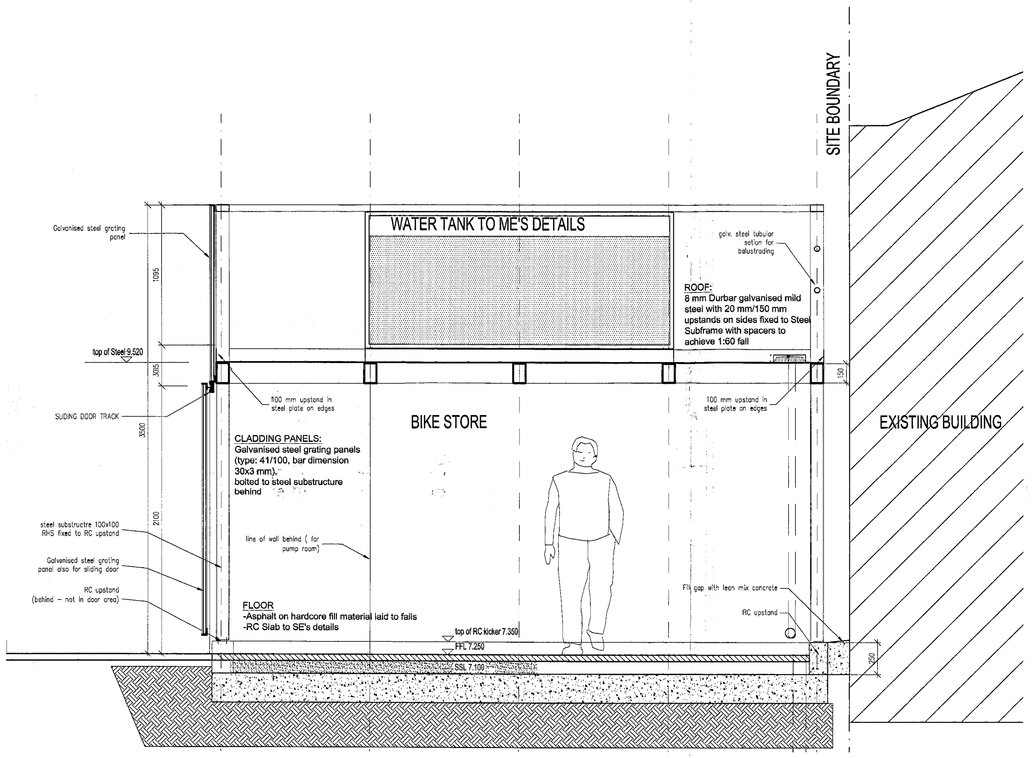

CROSS SECTION

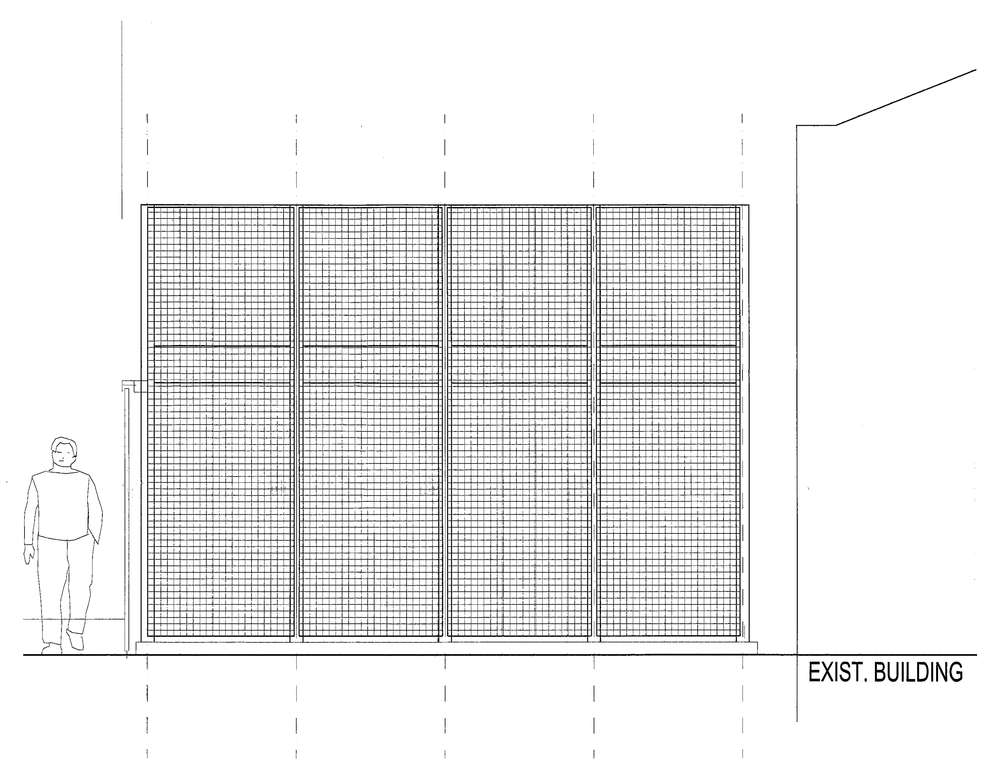

SIDE ELEVATION

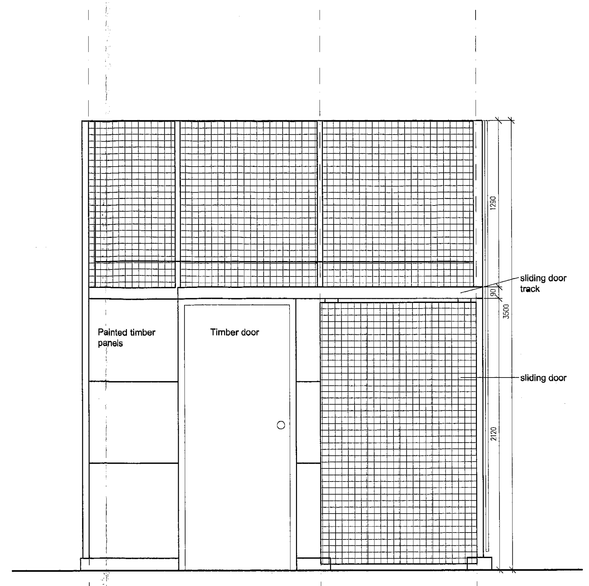

FRONT ELEVATION

EX DIR	MEC	TP	GAC	AD	CLU	AO AK
R.B. K.C.	11 AUG 2004 PLANNING					
N	C	SW	SE	APP	IO	REC
			ARB	PLN	DES	FEES

pp/02/00901/sup2

Notes:

all specified steel components by Steelway Fensecure Ltd T: 01902 451733

esitmated loading for roof steel plates is 5 KN/m2

For position of Bike Enclosure please refer to Ga plan drawings

EUGENA

rev	date	drawn by	checked by	description

date of first issue: 17.06.04
status: FOR COMMENT
scale: 1: 20
size: A0
drawn by: PS
checked by: KL

project: 7 SWANSCOMBE ROAD
drawing: BIKE ENCLOSURE DESIGN INTENT

drawing number: 0112-SK-204
revision:

avanti architects
© Avanti Architects
361-373 City Road
London EC1V 1AS
t 020 7278 3060
f 020 7278 3366
ea@avantiarchitects.co.uk

This drawing and design is for use solely in connection with the project detailed above. The drawing and design is the copyright of Avanti Architects Limited and may not be reproduced or used except by written permission. All dimensions and setting out to be checked and the contractor to report any discrepancies in the drawing. The drawing is to be read in conjunction with all other information issued by the architect and all relevant engineering & site drawings & the details of Avanti Architects Limited.