LB/02/00850/HOR

NO SCALING FROM THIS DRAWING. ALL DIMENSIONS TO BE CHECKED ON SITE.

(4)

4

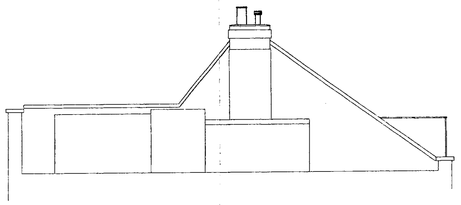

ELEVATION ON TERRACE PARTY WALL

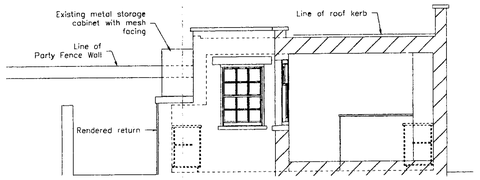

ELEVATION/SECTION A–A

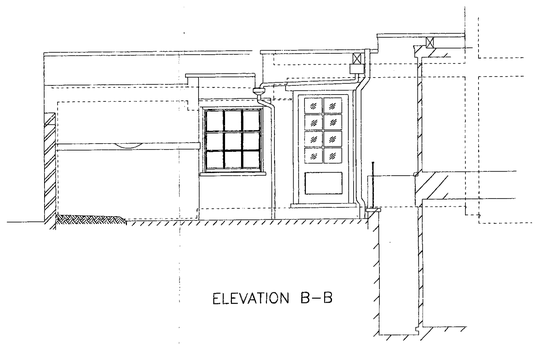

ELEVATION B–B

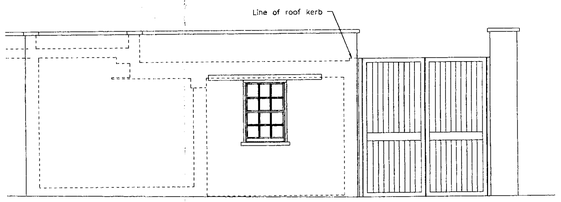

ELEVATION C–C

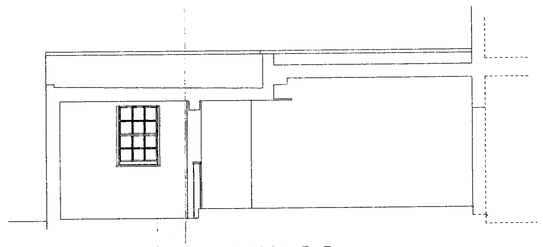

SECTION E–E

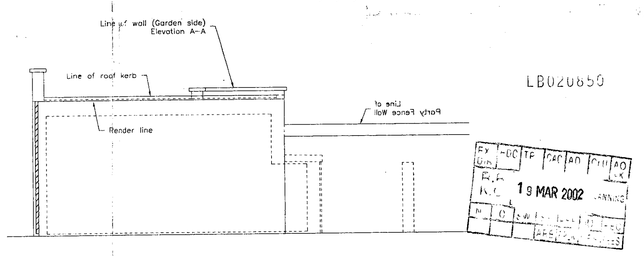

ELEVATION D–D

LB020850

19 MAR 2002

line of extension set back from face of stair

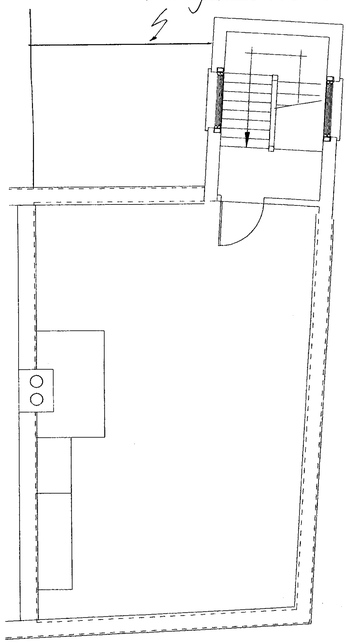

ROOF TERRACE LAYOUT

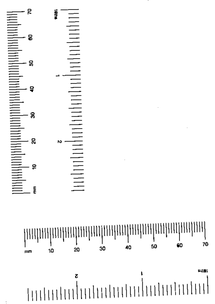

FOR LOCATIONS OF SECTIONS & ELEVATIONS A–A TO E–E INCL REFER TO DRG No. 201131/1

PLANNING SERVICES OFFICE
JUL 4 2002
REFUSAL R...

Client

Job Title

34 PAULTONS SQ
LONDON SW3.

Drawing Title

PROPOSED ELEVATION

Scale 1:50

Date 14.03.02 Drawn By JM

Drg. No. 562 . 04. Rev.